




1 PLAN BELOW GLAZING

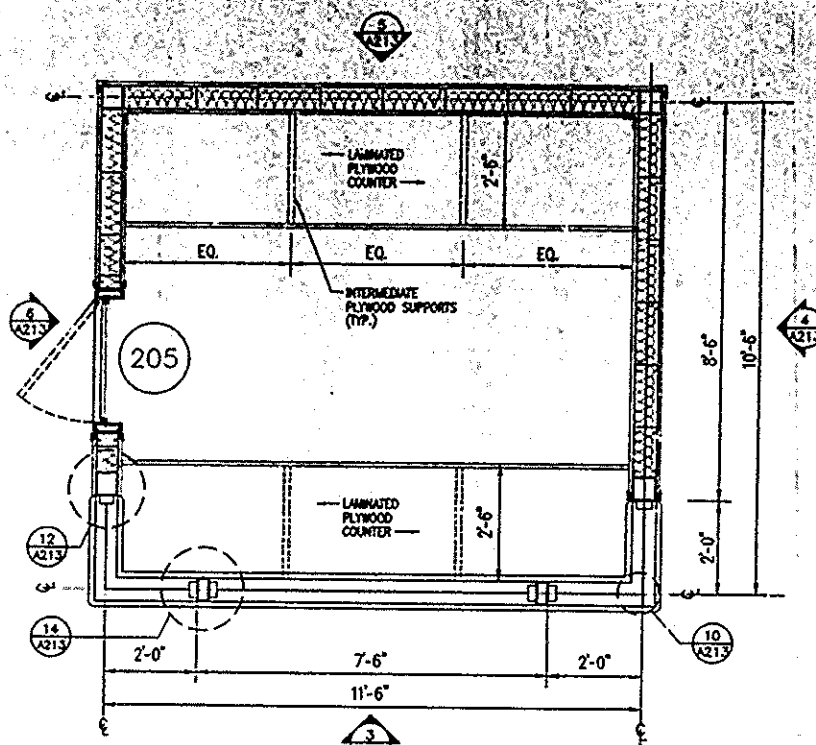


2 PLAN @ GLAZING

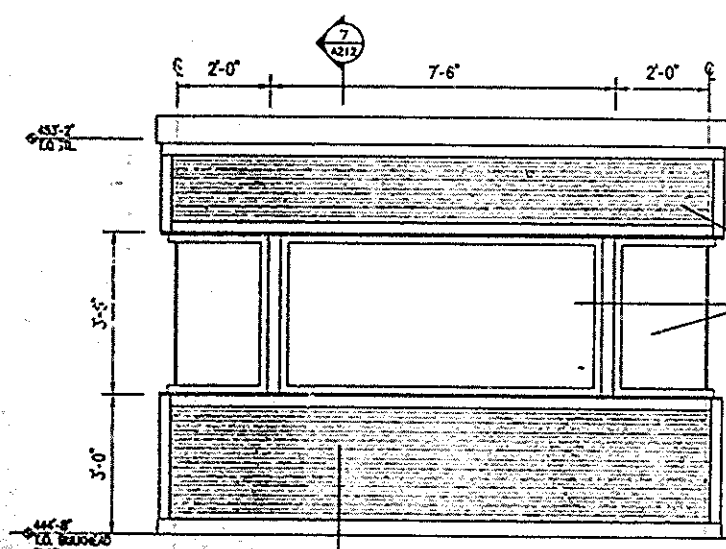


3 ELEVATION

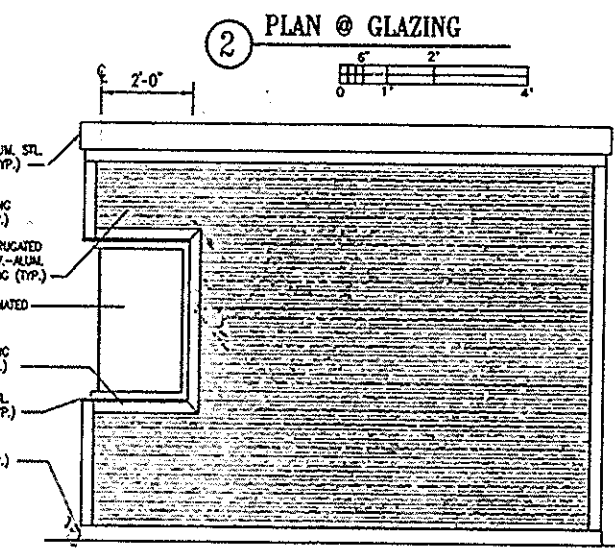


4 ELEVATION

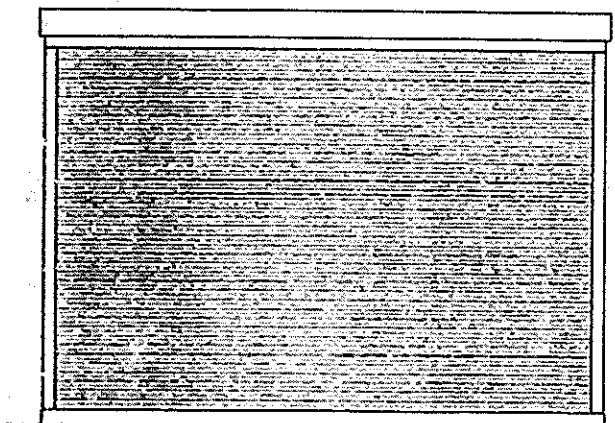


5 ELEVATION

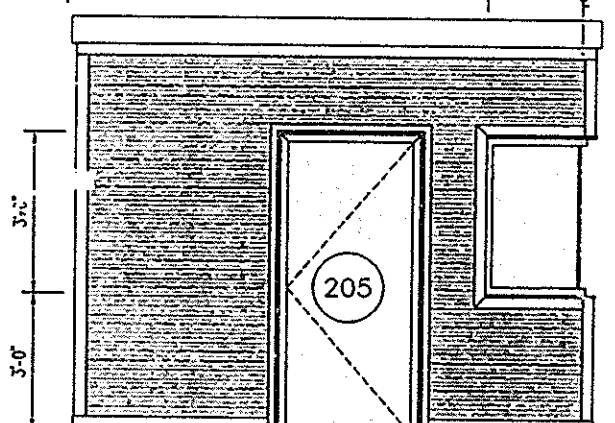


6 ELEVATION

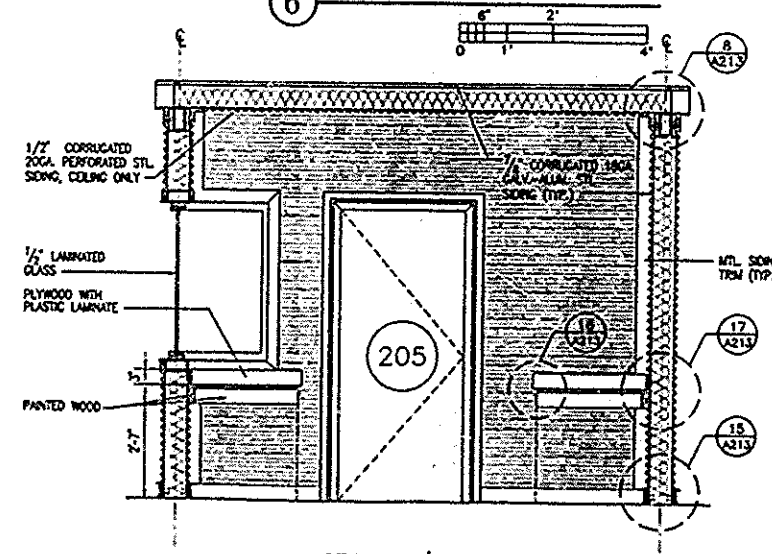


7 SECTION/ELEVATION

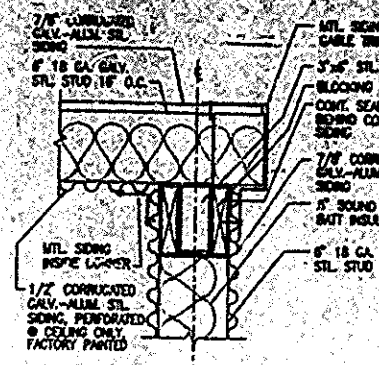


8 DETAIL

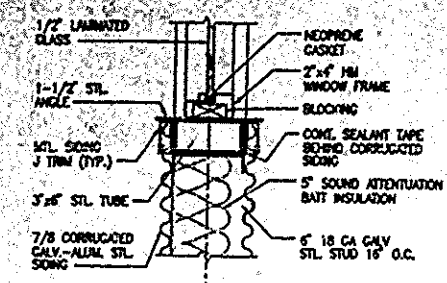


9 TYP. WINDOW HEAD & SILL DETAIL

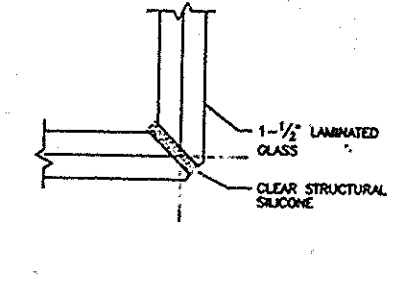


10 GLAZING CORNER DETAIL

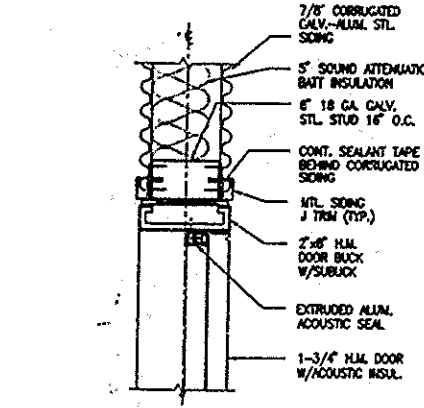


11 DOOR HEAD DETAIL

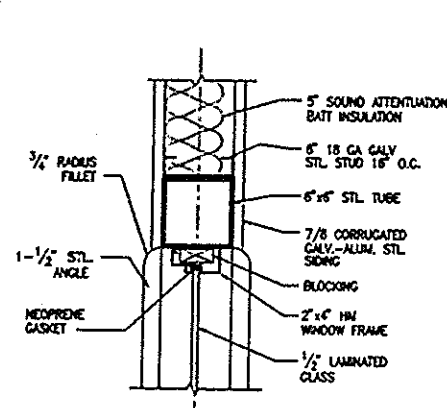


12 DETAIL

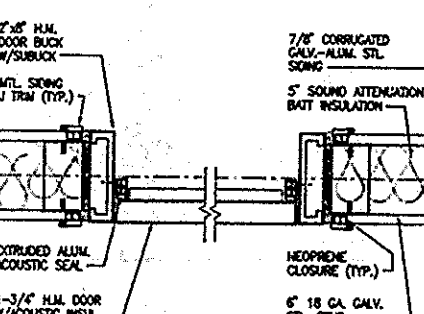


13 DOOR JAMB DETAIL

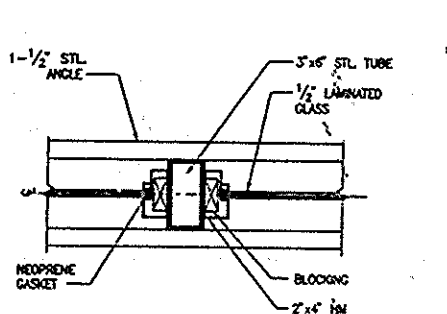


14 DETAIL

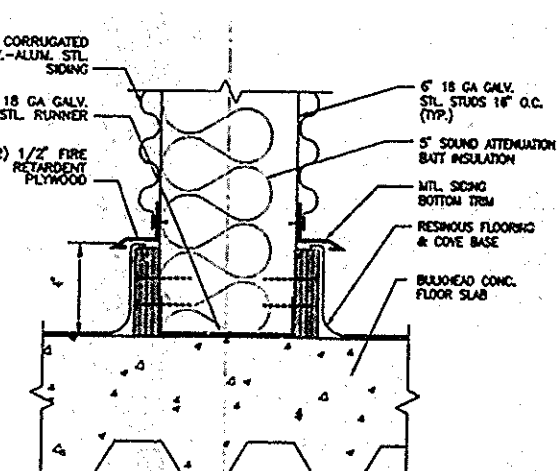


15 BASE DETAIL

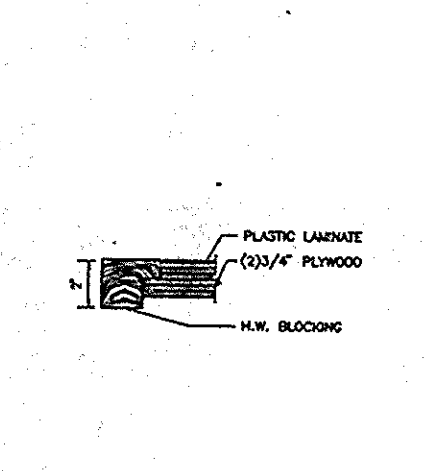


16 COUNTER EDGE DETAIL

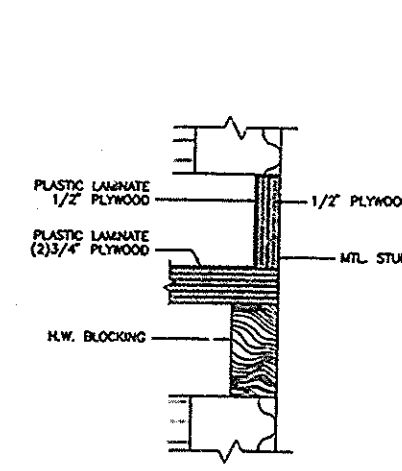

17 COUNTER DETAIL

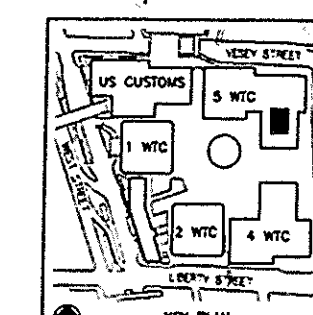

THE PORT AUTHORITY
OF NY & NJ

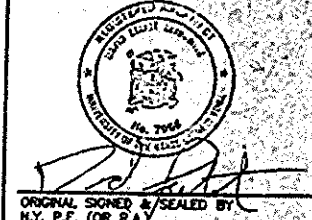

Joseph R. Loring
& Associates, Inc.
consulting engineers
One Pennsylvania Plaza
New York, New York 10004
Tel. (212) 512-7400, Fax (212) 512-7382

THE OFFICE OF
DAVID
ELLIOT
LEBOWITZ
PC
ARCHITECTS - PLANNERS
140 EAST 47TH STREET
NEW YORK, NY 10017-0001
TEL. (212) 696-1000 FAX (212) 696-1000

LESLIE E. ROBERTSON
ASSOCIATES, RLLP
CONSULTING STRUCTURAL ENGINEERS
20 EAST 47TH STREET
NEW YORK, NY 10017-0001
TEL. (212) 696-1000 FAX (212) 696-1000

I HEREBY CERTIFY THAT THIS IS A TRUE AND CORRECT
COPY OF ONE OF THE CONTRACT DRAWINGS CON-
STITUTING A PART OF CONTRACT NO. WTC-945-071
IN THE FORM IN WHICH SAID DRAWINGS EXTENDED
THE TIME THE SAID CONTRACT WAS EXECUTED BY
THE PARTIES.
DATE 1/16/98 *William A. Askin*
DATE 9/10/98 *PK*
ENGINEER OF DESIGN

No.	Date	Revision	Approved
11/17/97		ISSUED FOR BID	

Engineering Department
Design Divisions

The
World
Trade
Center

STANDBY POWER
5 WORLD TRADE CENTER
ARCHITECTURAL

CONTROL BOX PLANS,
SECTIONS, ELEVATIONS
& DETAILS

This drawing subject to conditions in contract
as inventions, ideas, designs and methods
herein are reserved to Port Authority and
may not be used without it's written consent.

G.B. JAK
Designed by Drawn by JRA Job No.
Date 11/17/97 Scale AS SHOWN
Contract Number Drawing Number
WTC-945-071 A2-13